Master Plan for Beitostølen - Raudalen:

Technical Report

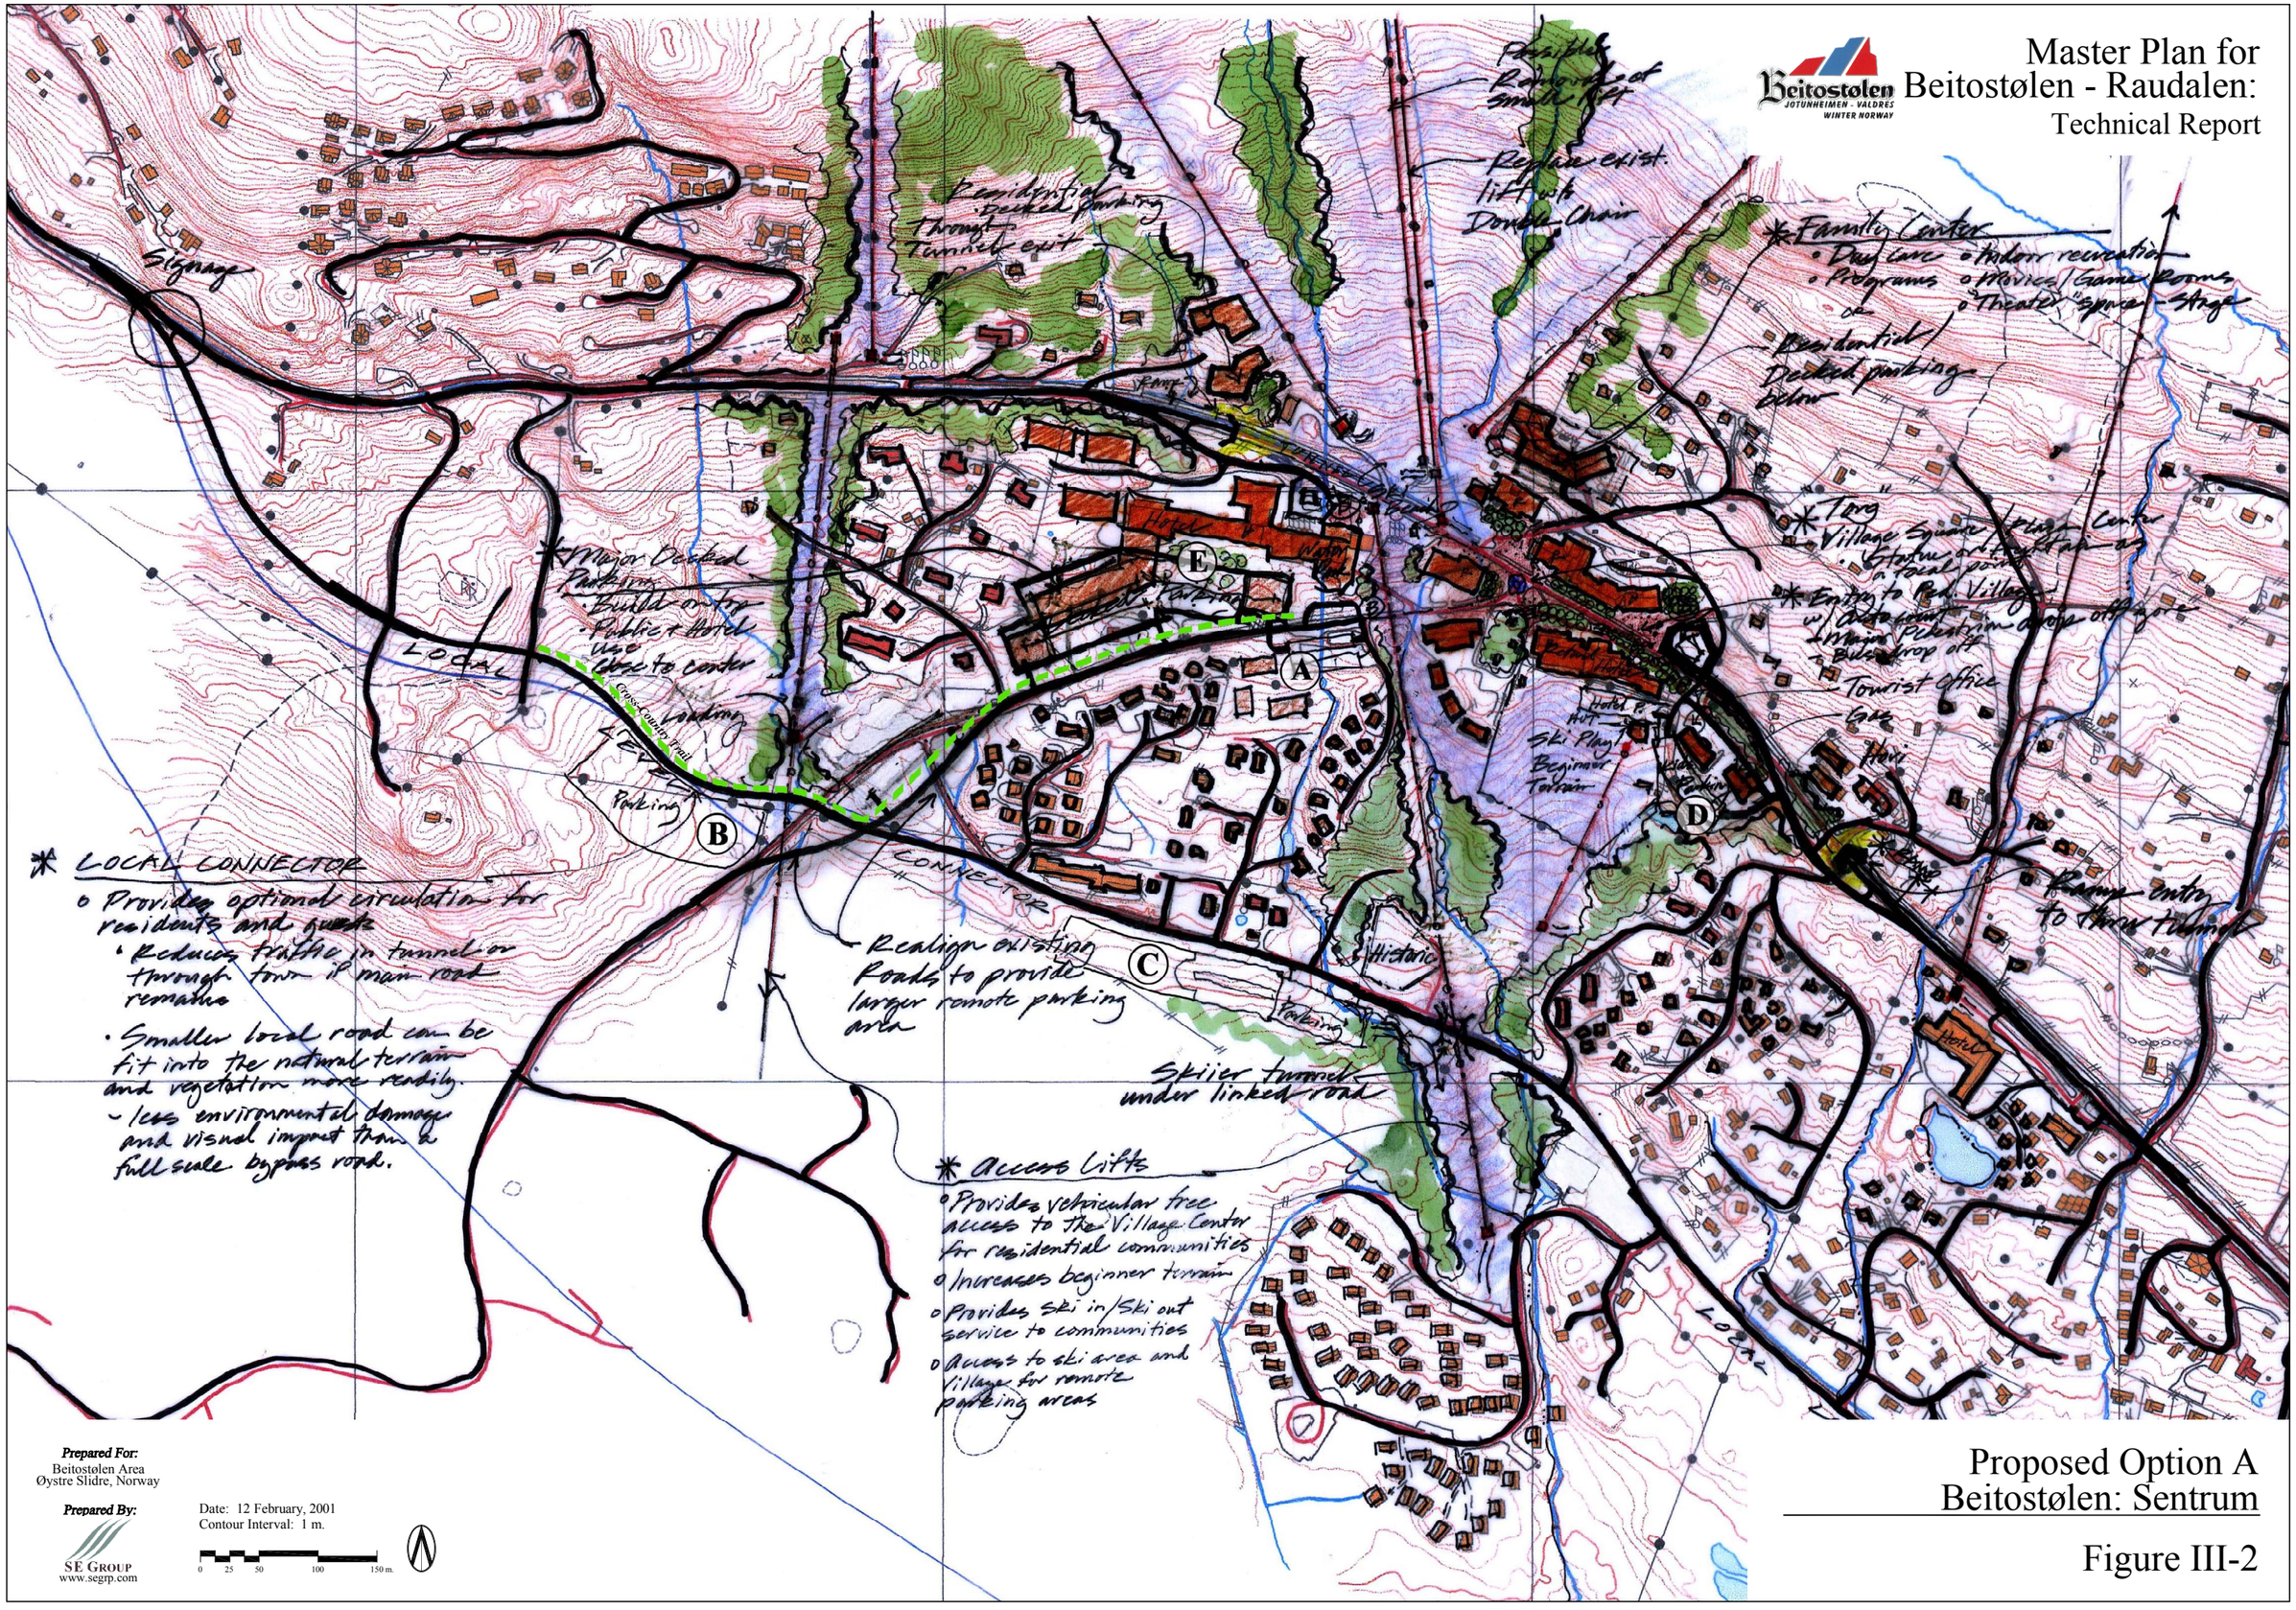

Prepared For:
Beitostølen Area
Øystre Slidre, Norway

Prepared By:
SE Group
www.segrp.com

Date: 12 February, 2001
Contour Interval: 1 m.

0 25 50 100 150 m.

Proposed Option A
Beitostølen: Sentrum

Figure III-2